


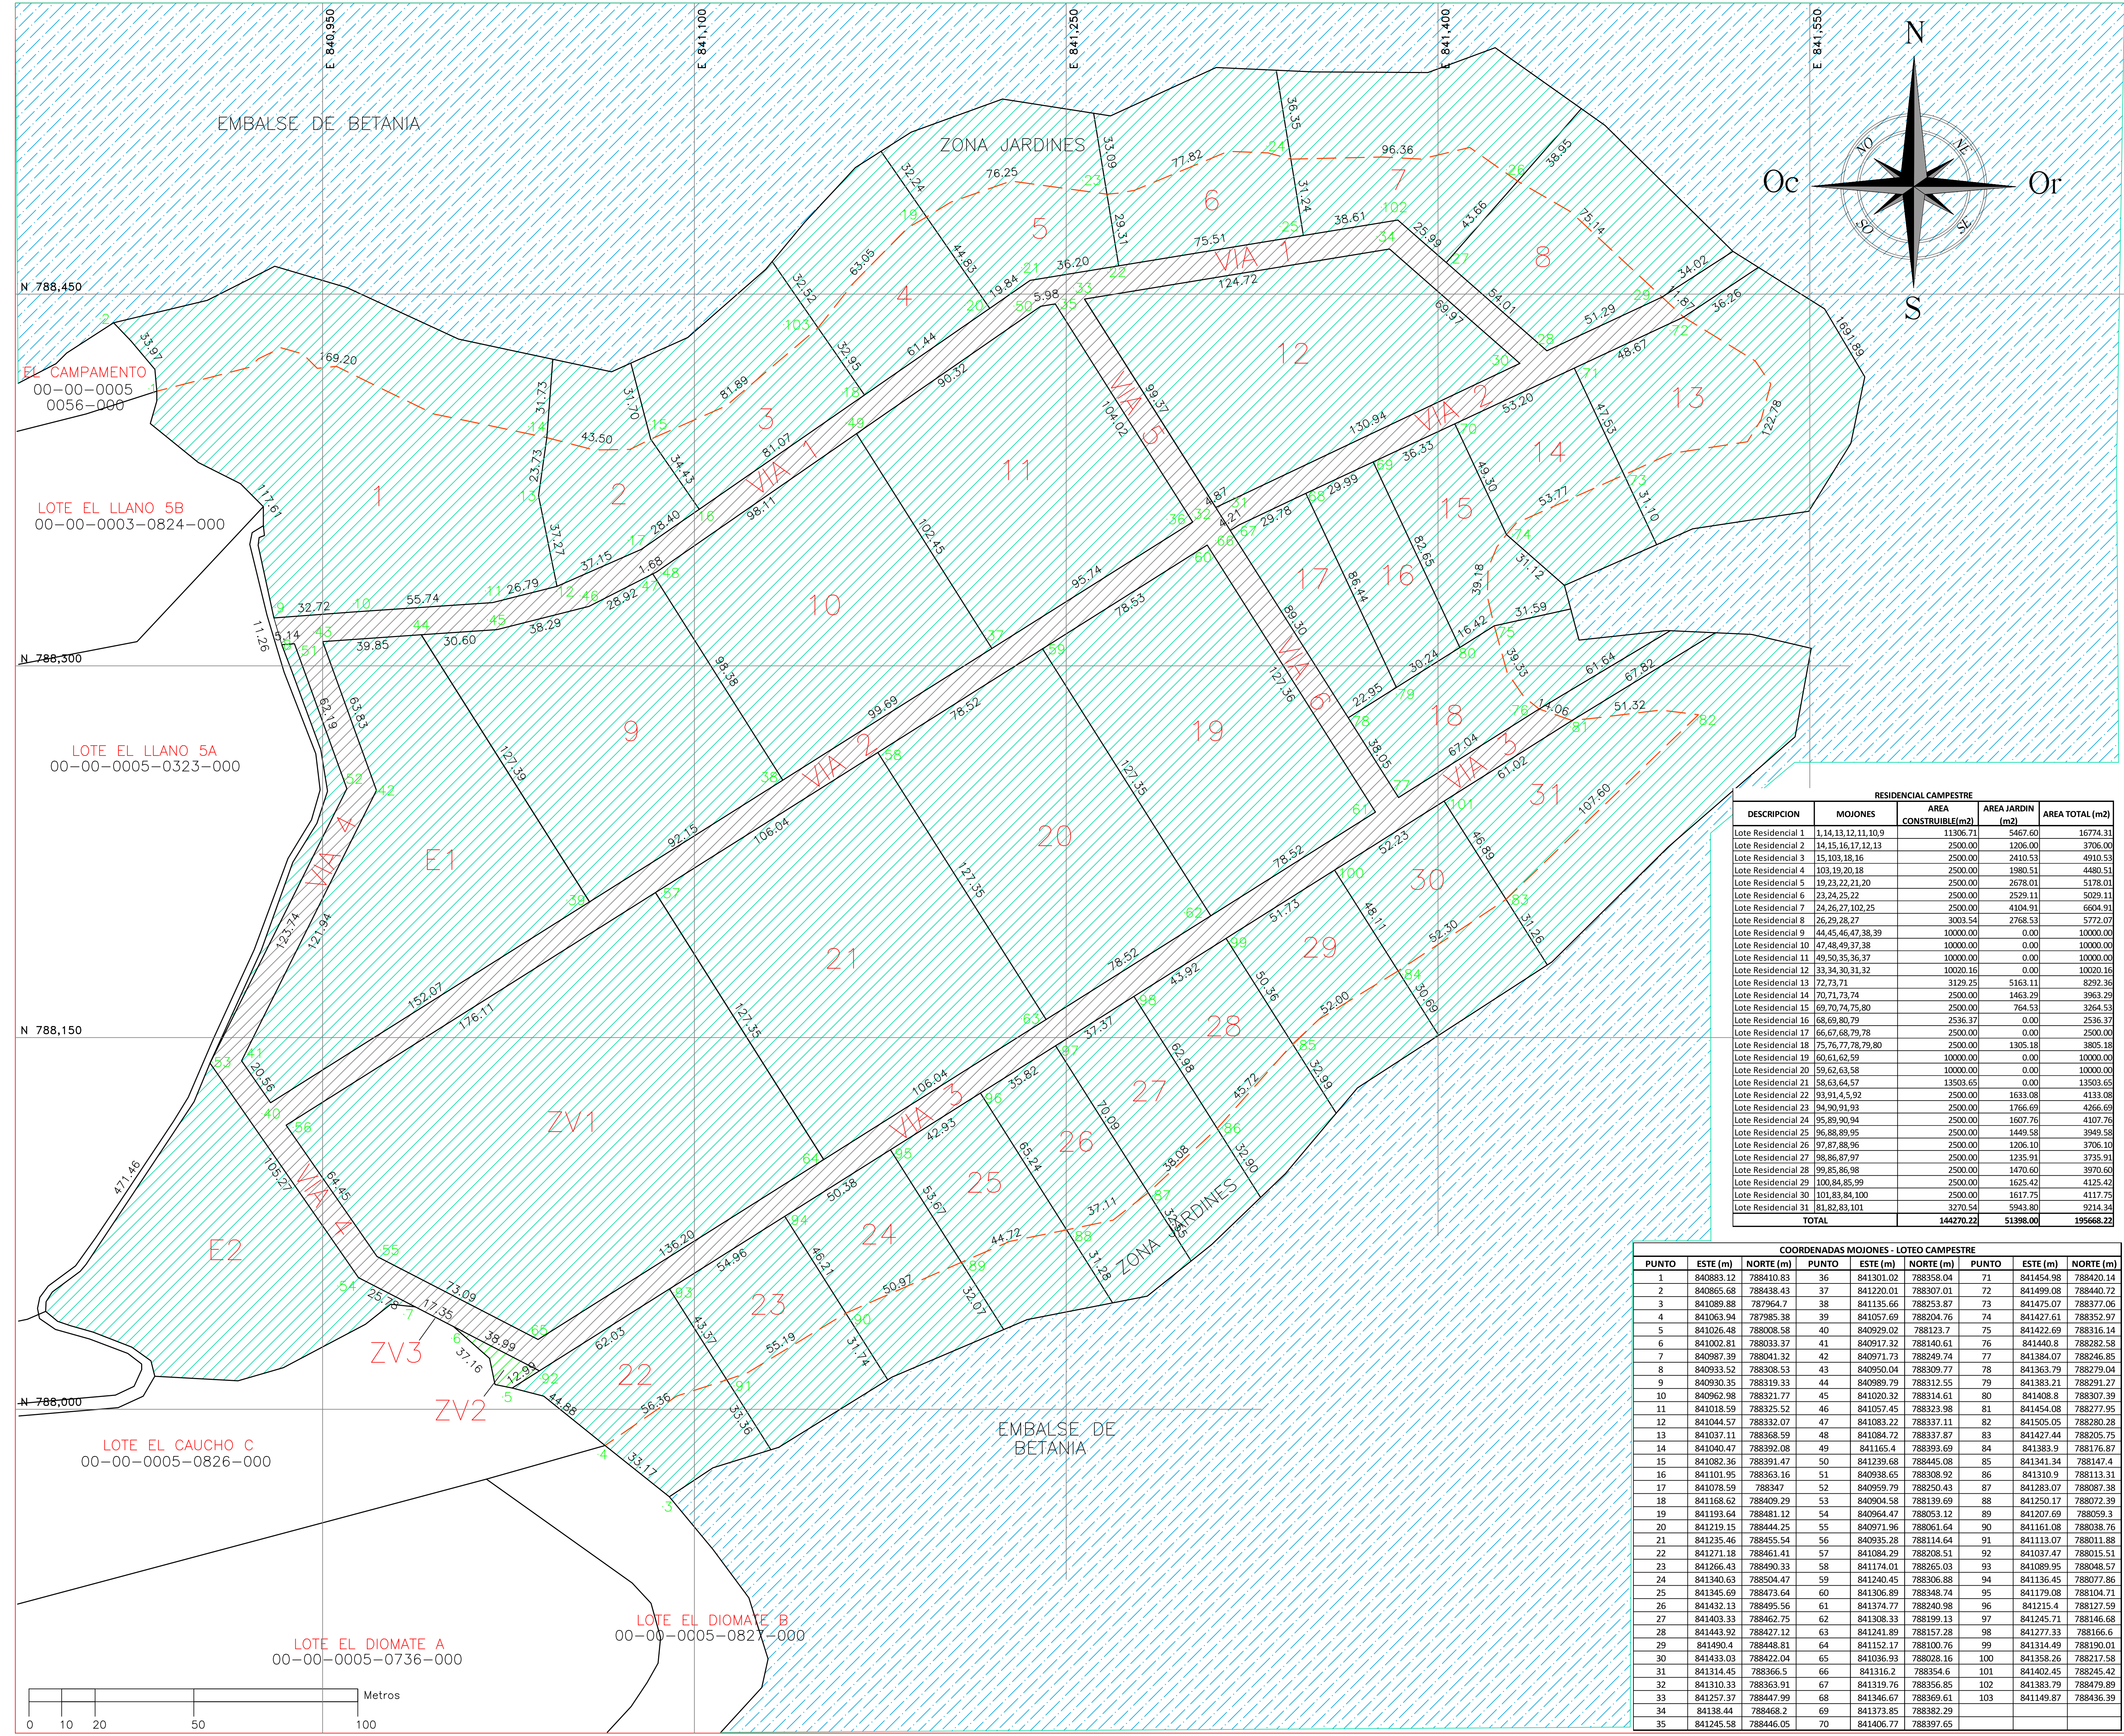

PROYECTO.

PARCELACION CAMPESTRE
PENINSULA EL CAUCHO
Municipio de Yaguara
Represa de Betania

CONTIENE

URBANISMO PARCELACION
CAMPESTRE
PENINSULA EL CAUCHO

SISTEMA DE COORDENADAS

MAGNA_Colombia_Bogota
WKID: 3116 Authority: EPSG

Projection: Transverse_Mercator
False_Easting: 1000000,0
False_Northing: 1000000,0
Central_Meridian: -74,07750791666666
Scale_Factor: 1,0
Latitude_Of_Origin: 4,596200416666666
Linear Unit: Meter (1,0)
Geographic Coordinate System: GCS_MAGNA
Angular Unit: Degree (0,0174532925199433)
Prime Meridian: Greenwich (0,0)
Datum: D_MAGNA
Spheroid: GR5_1980
Semimajor Axis: 6378137,0
Semiminor Axis: 6356752,314140356
Inverse Flattening: 298,257222101

ESCALA.

1:1500

AREA DEL LOTE

26 Has 4.696 m2

FUENTE.

PLANO No.

1 DE 1

DIBUJO.

ARCHIVO.

PROYPENIN.DWG

FECHA.

FEB. 2023

RESIDENCIAL CAMPESTRE				
DESCRIPCION	MOJONES	AREA CONSTRUIBLE(m2)	AREA JARDIN (m2)	AREA TOTAL (m2)
Lote Residencial 1	1,14,13,12,11,10,9	11306.71	5467.60	16774.31
Lote Residencial 2	14,15,16,17,12,13	2500.00	1206.00	3706.00
Lote Residencial 3	15,103,18,16	2500.00	2410.53	4910.53
Lote Residencial 4	103,19,20,18	2500.00	1980.51	4480.51
Lote Residencial 5	19,23,22,21,20	2500.00	2678.01	5178.01
Lote Residencial 6	23,24,25,22	2500.00	2529.11	5029.11
Lote Residencial 7	24,26,27,102,25	2500.00	4104.91	6604.91
Lote Residencial 8	26,29,28,27	3003.54	2768.53	5772.07
Lote Residencial 9	44,45,46,47,38,39	10000.00	0.00	10000.00
Lote Residencial 10	47,48,49,37,38	10000.00	0.00	10000.00
Lote Residencial 11	49,50,35,36,37	10000.00	0.00	10000.00
Lote Residencial 12	33,34,30,31,32	10020.16	0.00	10020.16
Lote Residencial 13	72,73,71	3129.25	5163.11	8292.36
Lote Residencial 14	70,71,73,74	2500.00	1463.29	3963.29
Lote Residencial 15	69,70,74,75,80	2500.00	764.53	3264.53
Lote Residencial 16	68,69,80,79	2536.37	0.00	2536.37
Lote Residencial 17	66,67,68,79,78	2500.00	0.00	2500.00
Lote Residencial 18	75,76,77,78,79,80	2500.00	1305.18	3805.18
Lote Residencial 19	60,61,62,59	10000.00	0.00	10000.00
Lote Residencial 20	59,62,63,58	10000.00	0.00	10000.00
Lote Residencial 21	58,63,64,57	13503.65	0.00	13503.65
Lote Residencial 22	93,91,4,5,92	2500.00	1633.08	4133.08
Lote Residencial 23	94,90,91,93	2500.00	1766.69	4266.69
Lote Residencial 24	95,89,90,94	2500.00	1607.76	4107.76
Lote Residencial 25	96,88,89,95	2500.00	1449.58	3949.58
Lote Residencial 26	97,87,88,96	2500.00	1206.10	3706.10
Lote Residencial 27	98,86,87,97	2500.00	1235.91	3735.91
Lote Residencial 28	99,85,86,98	2500.00	1470.60	3970.60
Lote Residencial 29	100,84,85,99	2500.00	1625.42	4125.42
Lote Residencial 30	101,83,84,100	2500.00	1617.75	4117.75
Lote Residencial 31	81,82,83,101	3270.54	5943.80	9214.34
TOTAL		144270.22	51398.00	195668.22

COORDENADAS MOJONES - LOTE CAMPESTRE									
PUNTO	ESTE (m)	NORTE (m)	PUNTO	ESTE (m)	NORTE (m)	PUNTO	ESTE (m)	NORTE (m)	PUNTO
1	840883.12	788410.83	36	841301.02	788358.04	71	841454.98	788420.14	
2	840865.68	788438.43	37	841220.01	788307.01	72	841499.08	788440.72	
3	841089.88	787964.7	38	841135.66	788253.87	73	841475.07	788377.06	
4	841063.94	787985.38	39	841057.69	788204.76	74	841427.61	788352.97	
5	841026.48	788008.58	40	840929.02	788123.7	75	841422.69	788316.14	
6	841002.81	788033.37	41	840917.32	788140.61	76	841440.8	788282.58	
7	840987.39	788041.32	42	840971.73	788249.74	77	841384.07	788246.85	
8	840933.52	788308.53	43	840950.04	788309.77	78	841363.79	788279.04	
9	840930.35	788319.33	44	840889.79	788312.55	79	841383.21	788291.27	
10	840962.98	788321.77	45	841020.32	788314.61	80	841408.8	788307.39	
11	841018.59	788325.52	46	841057.45	788323.98	81	841454.08	788277.95	
12	841044.57	788331.07	47	841083.22	788337.11	82	841505.05	788280.28	
13	841037.11	788368.59	48	841084.72	788337.87	83	841427.44	788205.75	
14	841040.47	788392.08	49	841165.4	788393.69	84	841383.9	788176.87	
15	841082.36	788391.47	50	841239.68	788445.08	85	841341.34	788147.4	
16	841101.95	788363.16	51	840938.65	788308.92	86	841310.9	788113.31	
17	841078.59	788347	52	840959.79	788250.43	87	841283.07	788087.38	
18	841168.62	788409.29	53	840904.58	788139.69	88	841250.17	788072.39	
19	841193.64	788481.12	54	840964.47	788053.12	89	841207.69	788059.3	
20	841219.15	788444.25	55	840971.96	788061.64	90	841161.08	788038.76	
21	841235.46	788455.54	56	840935.28	788114.64	91	841113.07	788011.88	
22	841271.18	788461.41	57	841084.29	788208.51	92	841037.47	788015.51	
23	841266.43	788490.33	58	841174.01	788265.03	93	841089.95	788048.57	
24	841340.63	788504.47	59	841240.45	788306.88	94	841136.45	788077.86	
25	841345.69	788473.64	60	841306.89	788348.74	95	841179.08	788104.71	
26	841432.13	788495.56	61	841374.77	788240.98	96	841215.4	788127.59	
27	841403.33	788462.75	62	841308.33	788199.13	97	841245.71	788146.68	
28	841443.92	788427.12	63	841241.89	788157.28	98	841277.33	788166.6	
29	841490.4	788448.81	64	841152.17	788100.76	99	841314.49	788150.01	
30	841433.03	788422.04	65	841036.93	788028.16	100	841358.36	78817.58	
31	841314.45	788366.5	66	841316.2	788354.6	101	841402.45	788245.42	
32	841310.33	788363.91	67	841319.76	788356.85	102	841383.79	788479.89	
33	841257.37	788447.99	68	841346.67	788369.61	103	841149.87	788436.39	
34	84138.44	788468.2	69	841373.85	788382.29				
35	841245.58	788446.05	70	841406.77	788397.65				